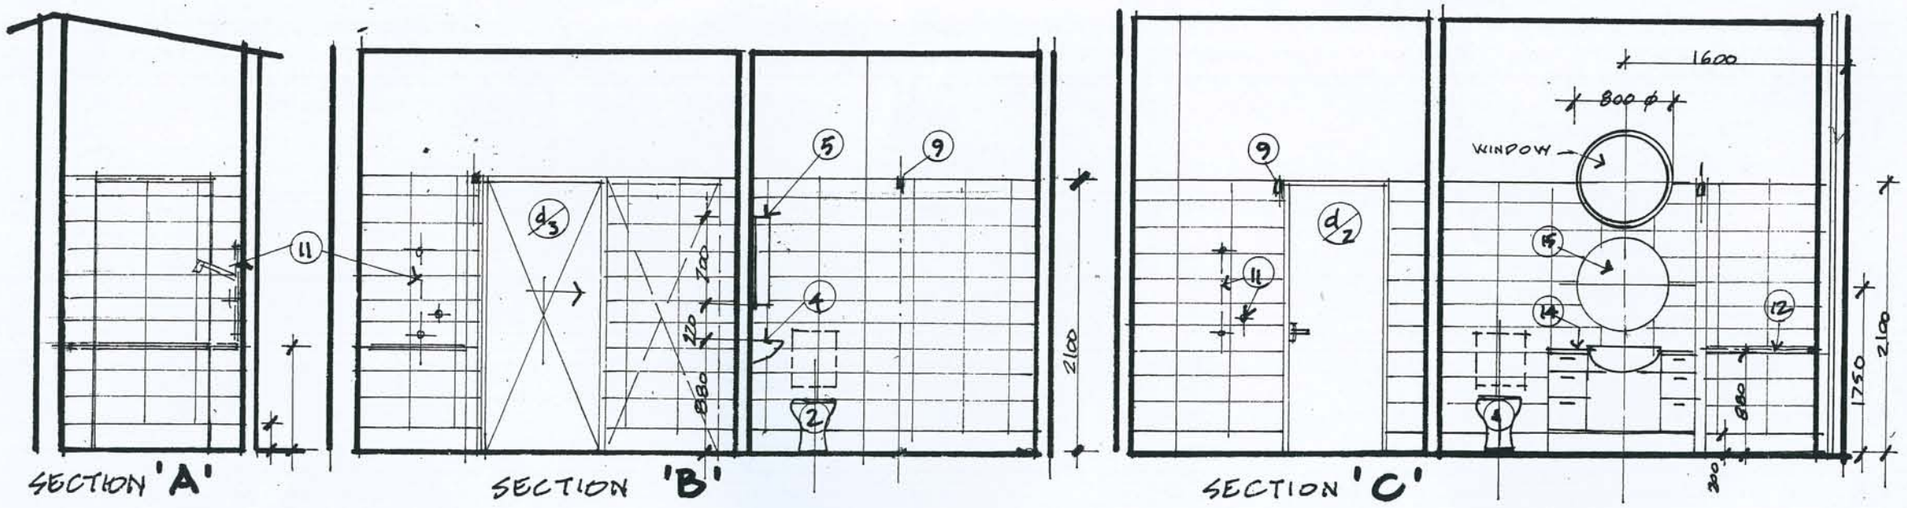


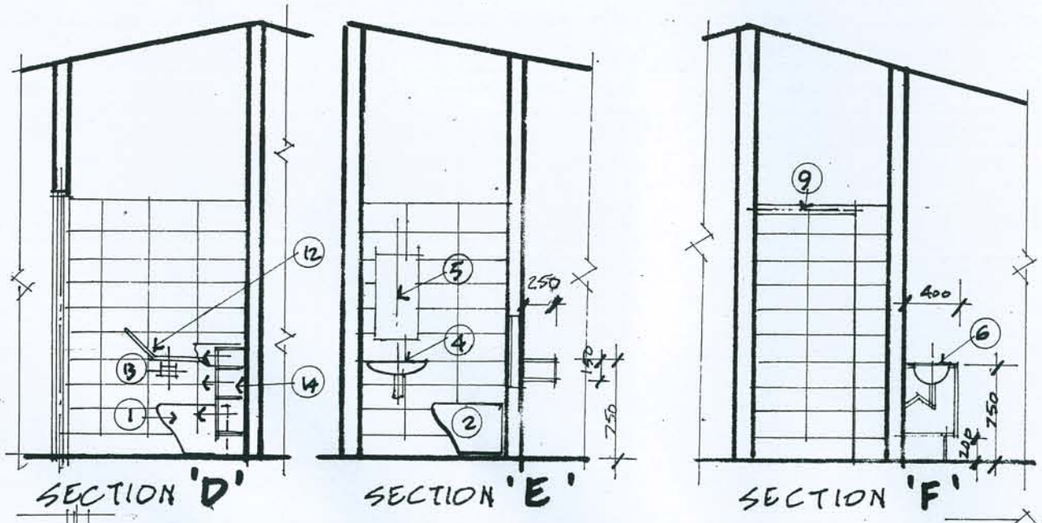


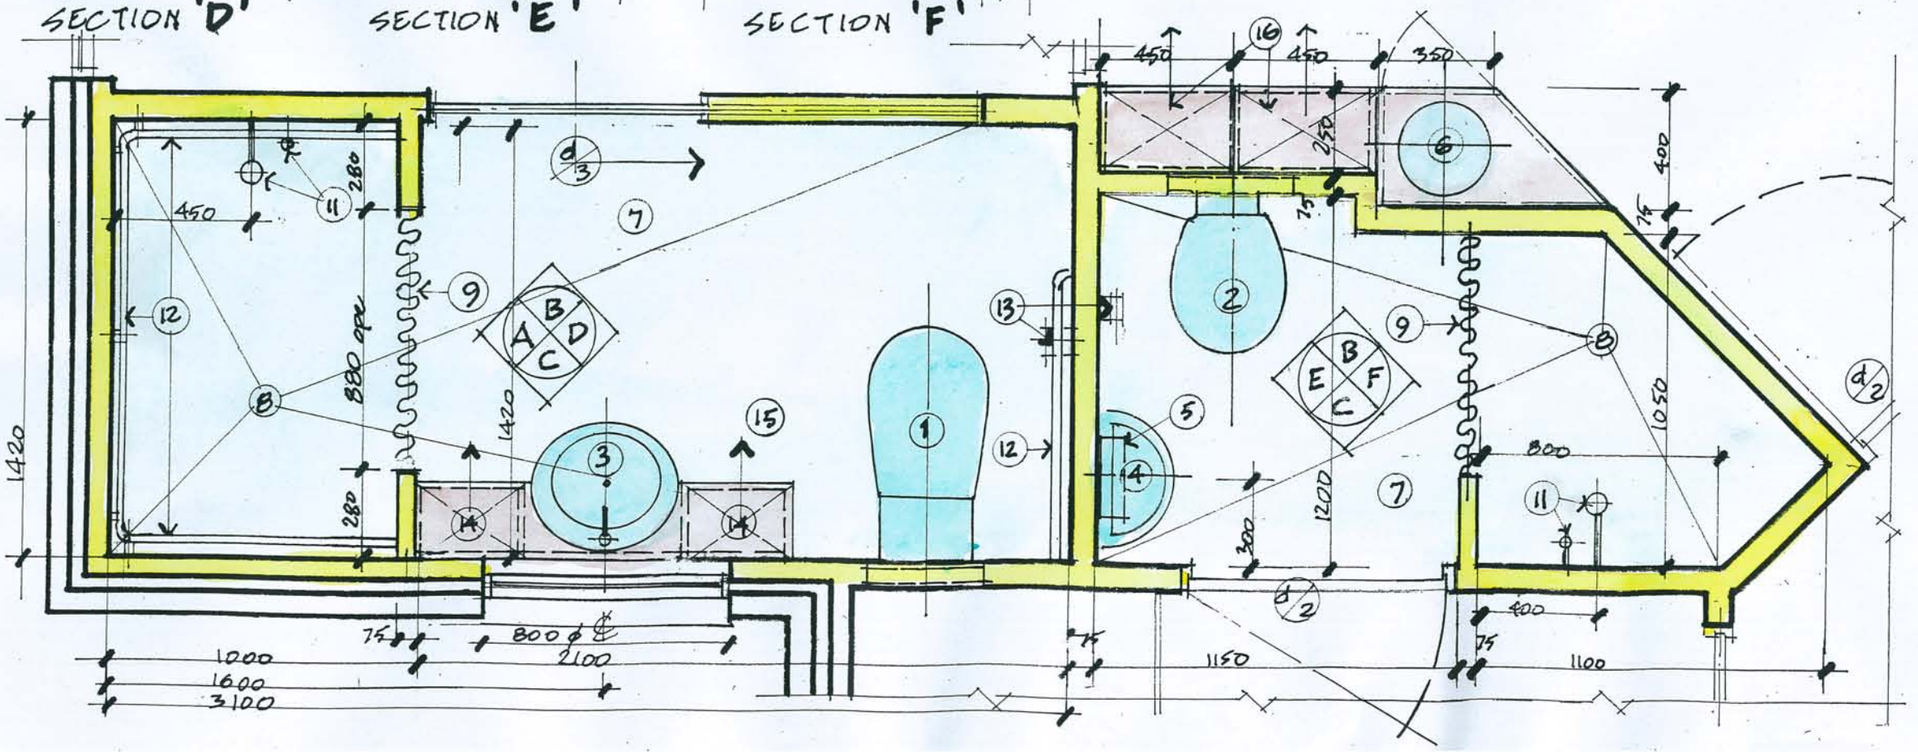


**Schedule of fitments/appliances to bathrooms 2, 3 and the 'tea making' unit to bedroom No 2 at the upper floor level**

**1,** Selected 'Caroma' or similar approved white VC 'care pan with concealed trap and cistern, Colani seat and flap, with pan set out from face of vanity unit 800mm to facilitate use of a 'Commode'
**2,** Selected 'Caroma' or similar approved white VC 'GEO 'Invisi suite' with selected PVC inwall cistern including 'GEO' seat and flap
**3,**Selected 'Caroma' or similar approved white VC 'Vantage 540' vanity basin with single tap outlet fiited into vanity unit as detailed.
**4,** Selected 'Caroma'or similar approved 'HARMOMY" VC wall basin with a single tap out let, complete with concealed fixing brackets
**5,** Selected 'Caroma' COLLEGA vertical mirror faced wall storage cabinet 700h x 350w x 130d surface mounted on wall above hand basin as detailed
**6,** Selected 'Blanco' or similar approved 300 dia SS insert bowl sink flush mounted into 'tea making unit in bedroom No 2 as detailed
**7,** Selected 'ALTRO' 2mm thick ISF slip resistant (R-10) vinyl sheet flooring, laid to falls as specified on under-layment screed and fitted with 200h coved skirtings as specified, supply and fit 'C-7' tile flashing in a continuous horizontal line to vertical interface of Altro coved skirting and wall tiling
**8,** CP floor wastes flush mounted on Altro flooring as detailed, connected to drainage as specified.
**9,** Selected 'Hospital type' shower curtain rail fixed to wall and glass panel by selected SS fixing brackets as detailed.
**10,** Selected CP single stem 'LOOK' tap sets with swivel action and arrestor controls.
**11,** Selected CP 'LOOK' multi-function' hand held shower sets with CP flexible hose and a single stem selected 'LOOK' shower set tap.
**12,** 32 od ms pre-shaped and powder coated support rails complete with flanged concealed fixings into walls. Support rails to lengths and profiles as detailed and to site instruction.
**13,** Selected SS toilet roll holder surface fixed to wall to site instructions
**14,** Selected laminate faced MDF constructed vanity unit fitted with two (2) sets of drawers to each side of inset vanity basin and a recessed panel under the vanity bowl to provide wheelchair/knee access under vanity unit, all as detailed.
**15,** 800 dia1mirror panel to wall over vanity unit in bathroom 3 as detailed
**16,** 250 wide x 900 long x 760h tea making bench fitted with two (2) 150 high drawers with knee space under under

**Wall surface treatment** - To bathrooms 2 and 3, lay wall tiling up to door head height (ie, 2100) with selected 400 x 200 glazed ceramic tiles in horizontal format and in a selected neutral colour, with the balance of the wall surface (ie, new plasterboard lined steel stud walls) above door head height to ceiling interface, finished in satin acrylic paint (one u/coat and two finishing coats) as specified

**Cross reference this sheet (22/a) with sheet 17/a for general notes related to construction and the site assembly of all built-in fitments and appliances.**

Re-development of existing dwelling at 7, Imlay Street, Merimbula NSW 2548 for, Alex Cochran and Desiree Parker, providing 'accessibility' throughout all habitable areas within and to the periphery of the vertically and horizontally extended house

## WORKING DETAILS (INTERIORS)

**1:20 and 1:50 scale details of upper level bathrooms 2 and 3 including 'tea making' unit, to 'Independent Living Unit'(bedrm 2)**

Project No, 2006-008 Date, 23.10.07 Scales, 1:20 & 1:50 Drawn, Harry

Sheet No,.....**22/a**


Architect,
**Harry Sprintz** FRAIA LFDIA M.ACAA MA Design/Research for Disability (Lond Guildhall Univ)
**Registered Architect** (NSW/ACT)
**Interior Designer** (DIA Accredited)
**Disability Access Planner** (ACAA Accredited)

Office,
Unit 7, 1 Heidelberg Ave, NEWINGTON NSW 2127 02-96482822 & 9648 2825
Facsimile, 02-9748 0060 Mobile No, 0411 632 674 (e) harrysprintz@archinet.com.au